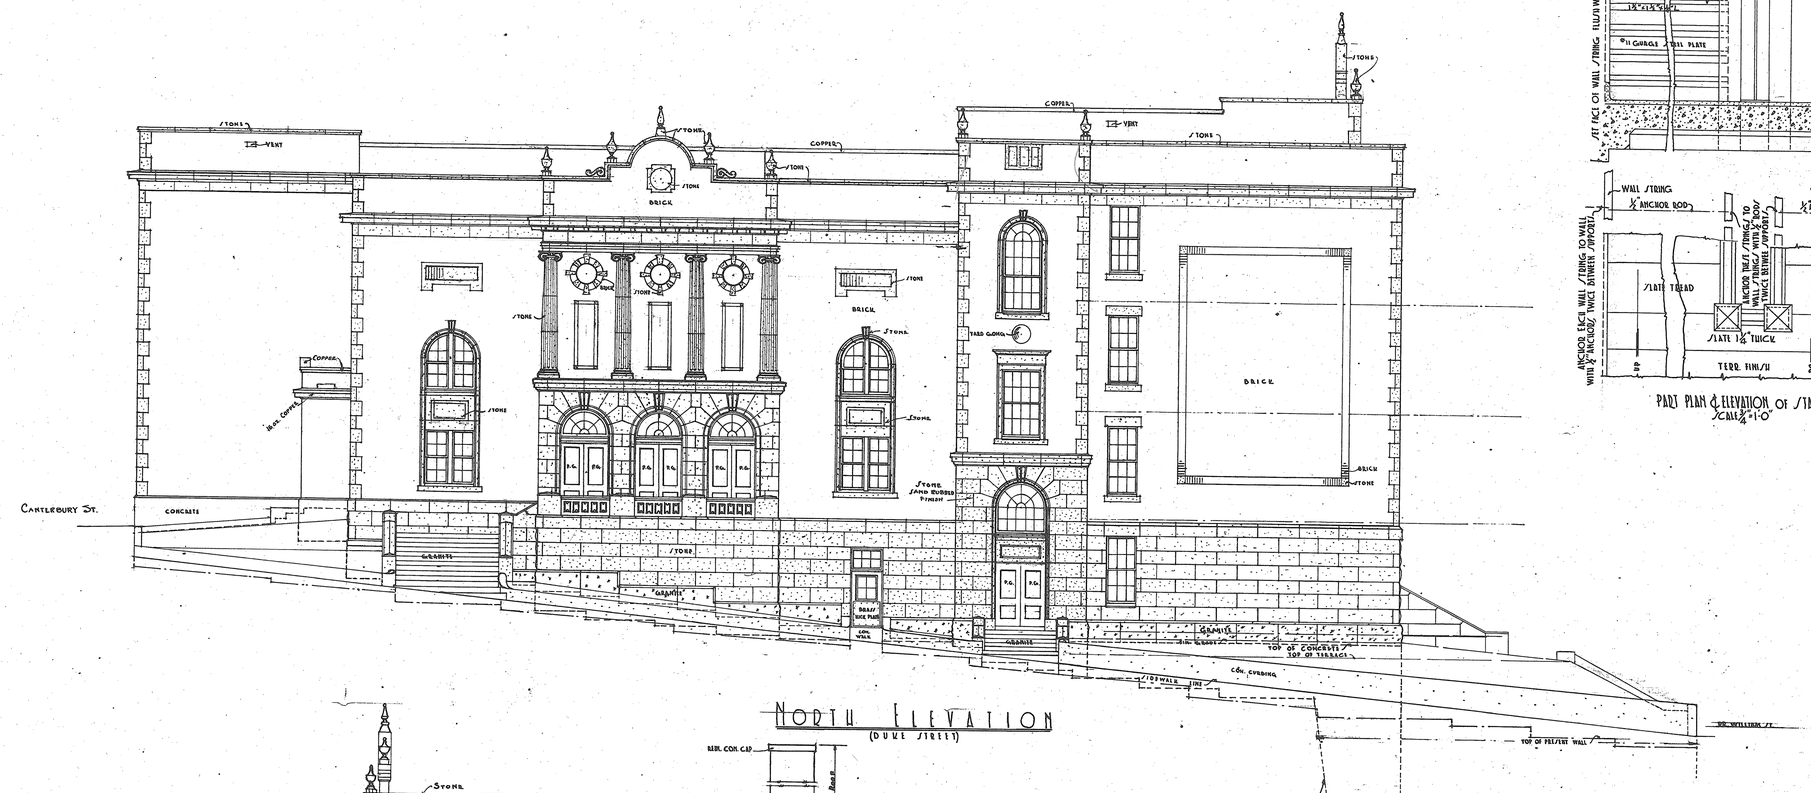

NORTH ELEVATION
(DUKE STREET)

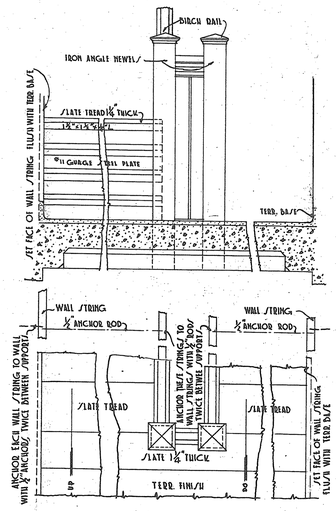

PART PLAN & ELEVATION OF STAIRS
SCALE ½"=1'-0"

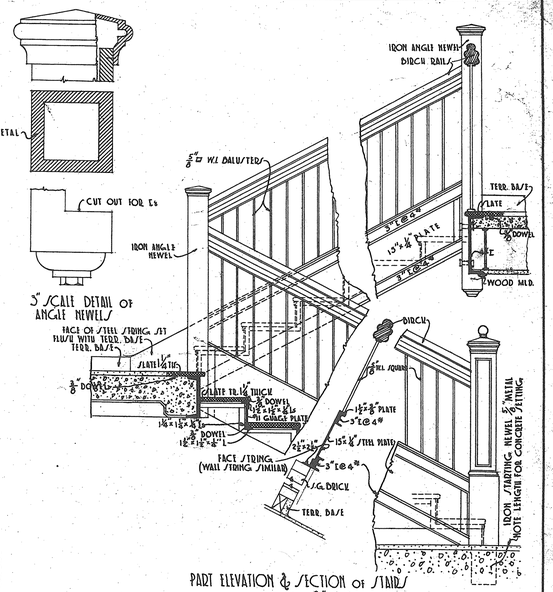

5" SCALE DETAIL OF ANGLE NEWEL

PART ELEVATION & SECTION OF STAIRS
SCALE ½"=1'-0"

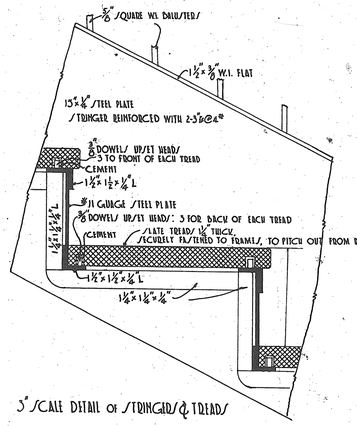

5" SCALE DETAIL OF STRINGERS & TREADS

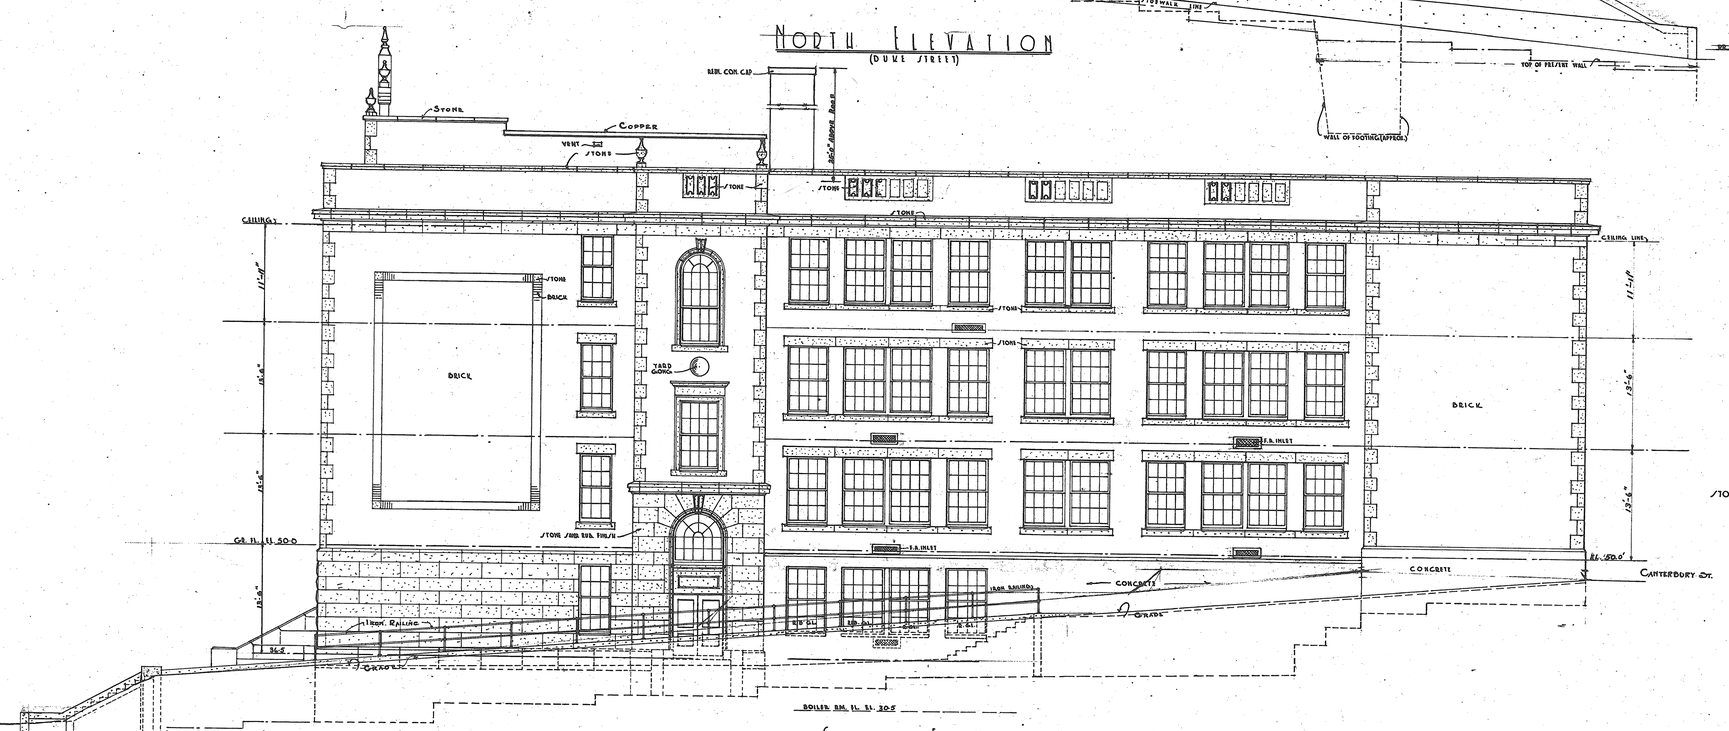

SOUTH ELEVATION

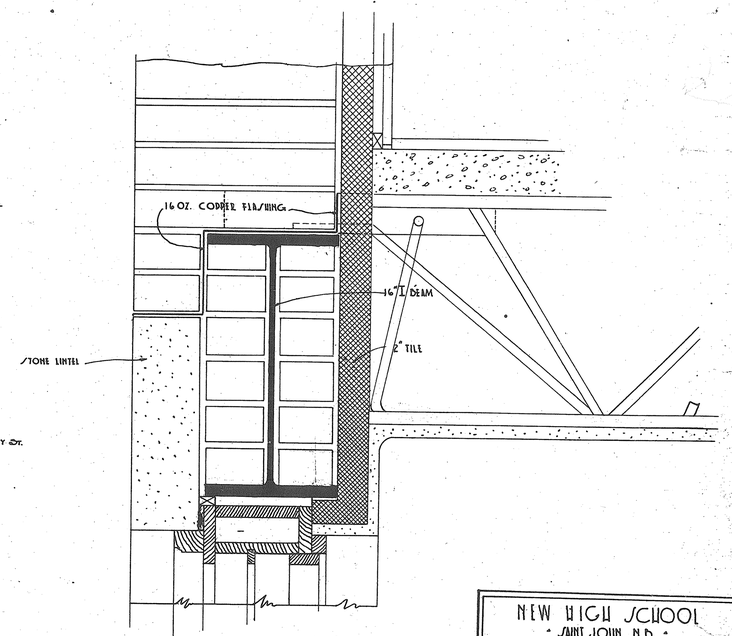

DETAIL OF FLASHING OF STEEL BEAMS OVER WINDOWS
SCALE 3"=1'-0"

NEW HIGH SCHOOL SAINT JOHN, N.B.			
H. J. DRINAN ARCHITECT 42 PRINCESS ST. SAINT JOHN, N.B.			
NORTH & SOUTH ELEVATIONS			
DRAWN		REVISED	3.
TRACED			
APP'V'D			
SCALE: 1/8"=1'-0"	DATE:	10 : 8 : 31	